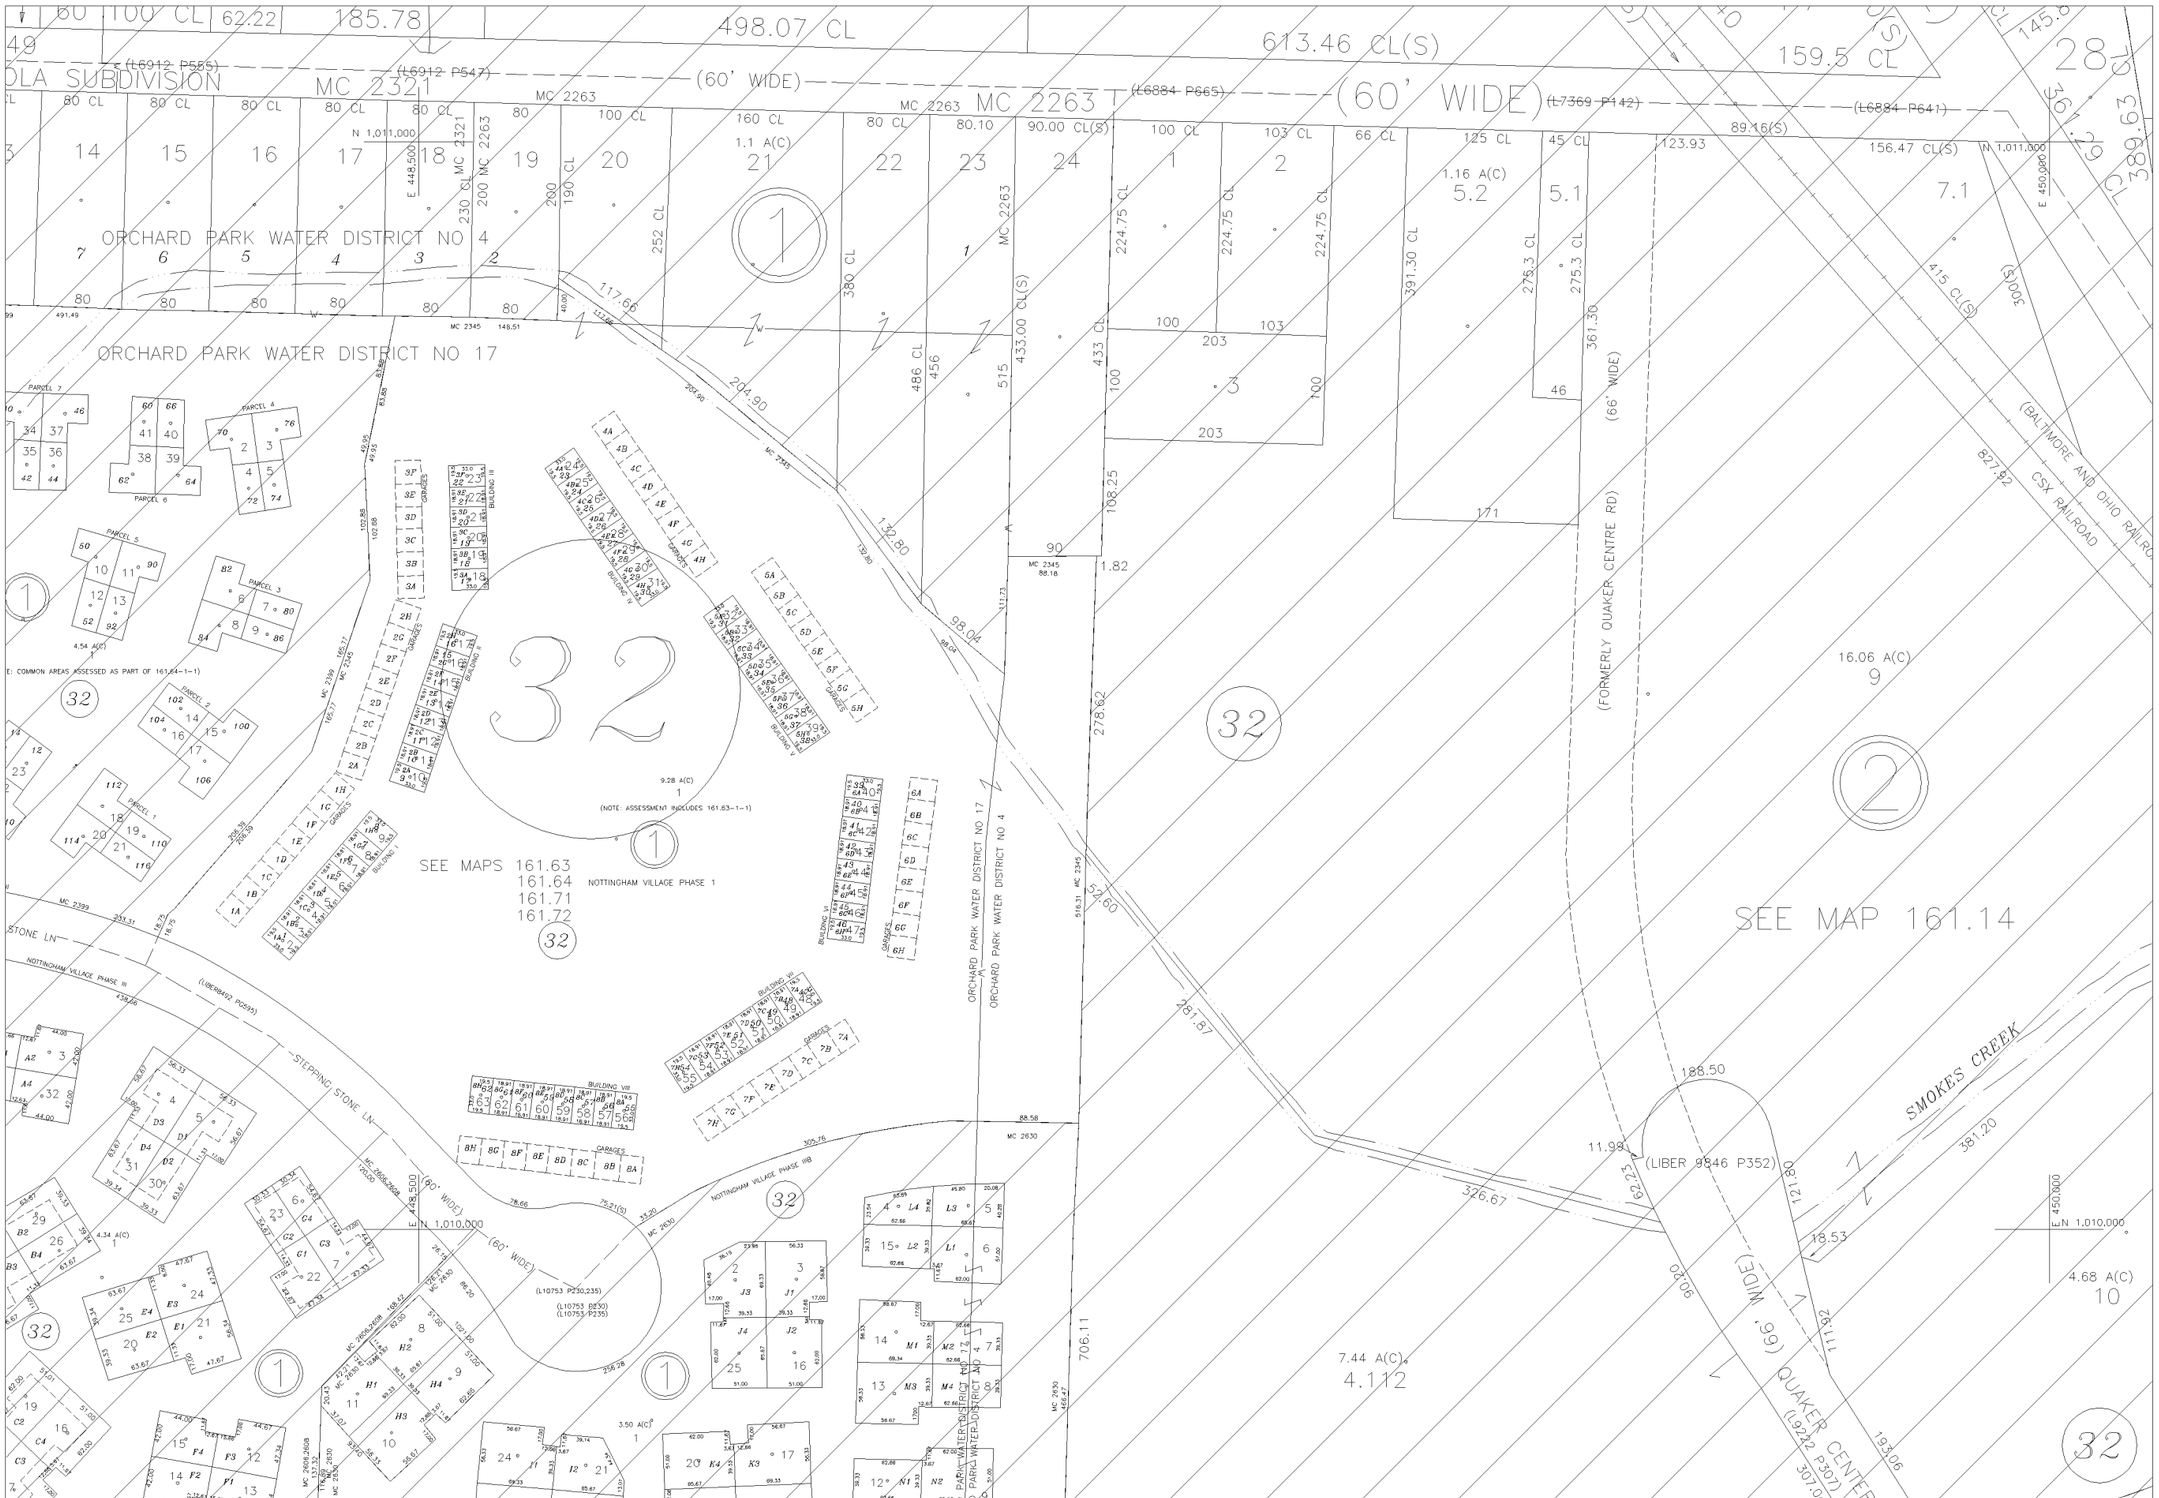

PREPARED BY
AERO SERVICE
Litton Philadelphia, Pennsylvania 19135

PREPARED FOR
DIVISION OF REAL PROPERTY TAX SERVICES
ERIE COUNTY, NEW YORK © 1981

NOTES

THIS MAP WAS PREPARED FOR TAX PURPOSES ONLY AND IS NOT TO BE REPRODUCED OR USED FOR SURVEYING OR CONVEYANCING.

MAP CONVERTED TO AUTOCAD DIGITAL FORMAT BY ANALYTICAL SURVEYS INC. IN COOPERATION WITH WEILER MAPPING INC. FEB. 1999

REVISION TABLE

DATE	MADE BY	CHANGES OR ADDITIONS

SPECIAL DISTRICTS

SCHOOL ORCHARD PARK CENTRAL	DRAINAGE
FIRE ORCHARD PARK	SEWER ERIE COUNTY NO. 3
	ORCHARD PARK NO. 18
WATER ORCHARD PARK NO. 4 & 17	

LEGEND

PROPERTY LINE
ORIGINAL SUBLOT LINE
RAILROAD
STREAM OR DITCH
ROAD OR RAILROAD BNDY
COUNTY LINE
TOWN LINE
VILLAGE LINE
BLOCK LIMIT
GREAT LOT LINE
SCHOOL DISTRICT LINE — SCH —
WATER DISTRICT LINE — W —
SEWER DISTRICT LINE — S —
FIRE DISTRICT LINE — F —
DENOTES COMMON OWNER 77
TAX MAP BLOCK NO. 77
TAX MAP PARCEL NO. 116.00-1-11
FILED PLAN LOT NO. 14
GREAT LOT NO. 2

CALCULATED ACREAGE 7.5 A(C)
DEED ACREAGE 17.5 A
SCALED DIMENSION 225 (S)
SCALED DIMENSION (CHECKED) 743.25(S)
DEED DIMENSION 173.33
DEED DIMENSION (CENTER LINE) 173.33 ℄
COORDINATE LOCATOR •

161.14	161.14 / 161.03	161.14
161.63		161.14
161.71	161.72	161.14

SHEET INDEX

NORTH

TAX MAP
TOWN OF ORCHARD PARK
ERIE COUNTY, NEW YORK
GRAPHIC SCALE 1" = 50'
50 0 50

161.64
TOWNSHIP 09
RANGE 7

MAP DATE _____

Provided by www.Landmaxdata.com